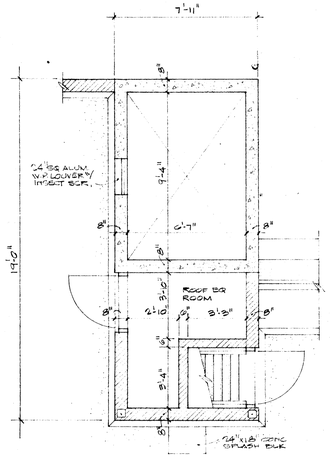

PLAN AT ROOF
SCALE 1/4"=1'-0"

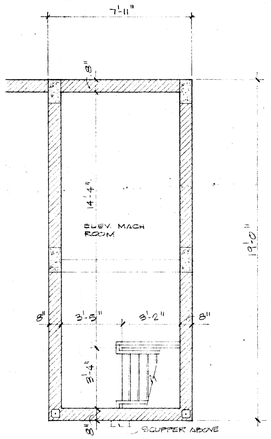

PLAN AT ELEV. MACH. RM.
SCALE 1/4"=1'-0"

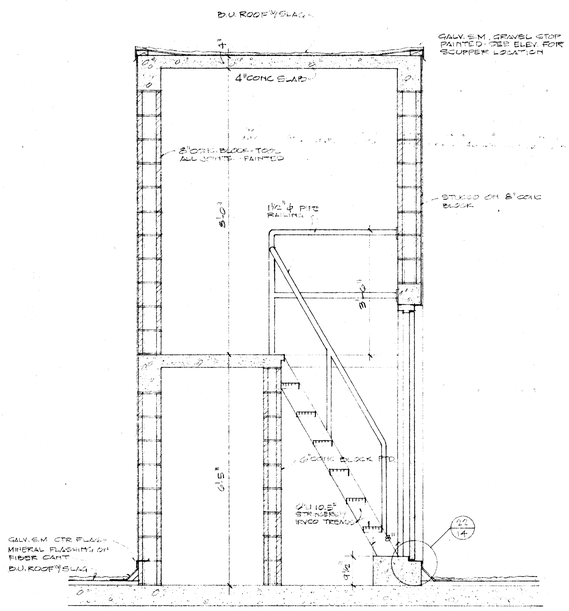

SECTION THRU ELEV. MACH RM (1/B)
SCALE 1/2"=1'-0"

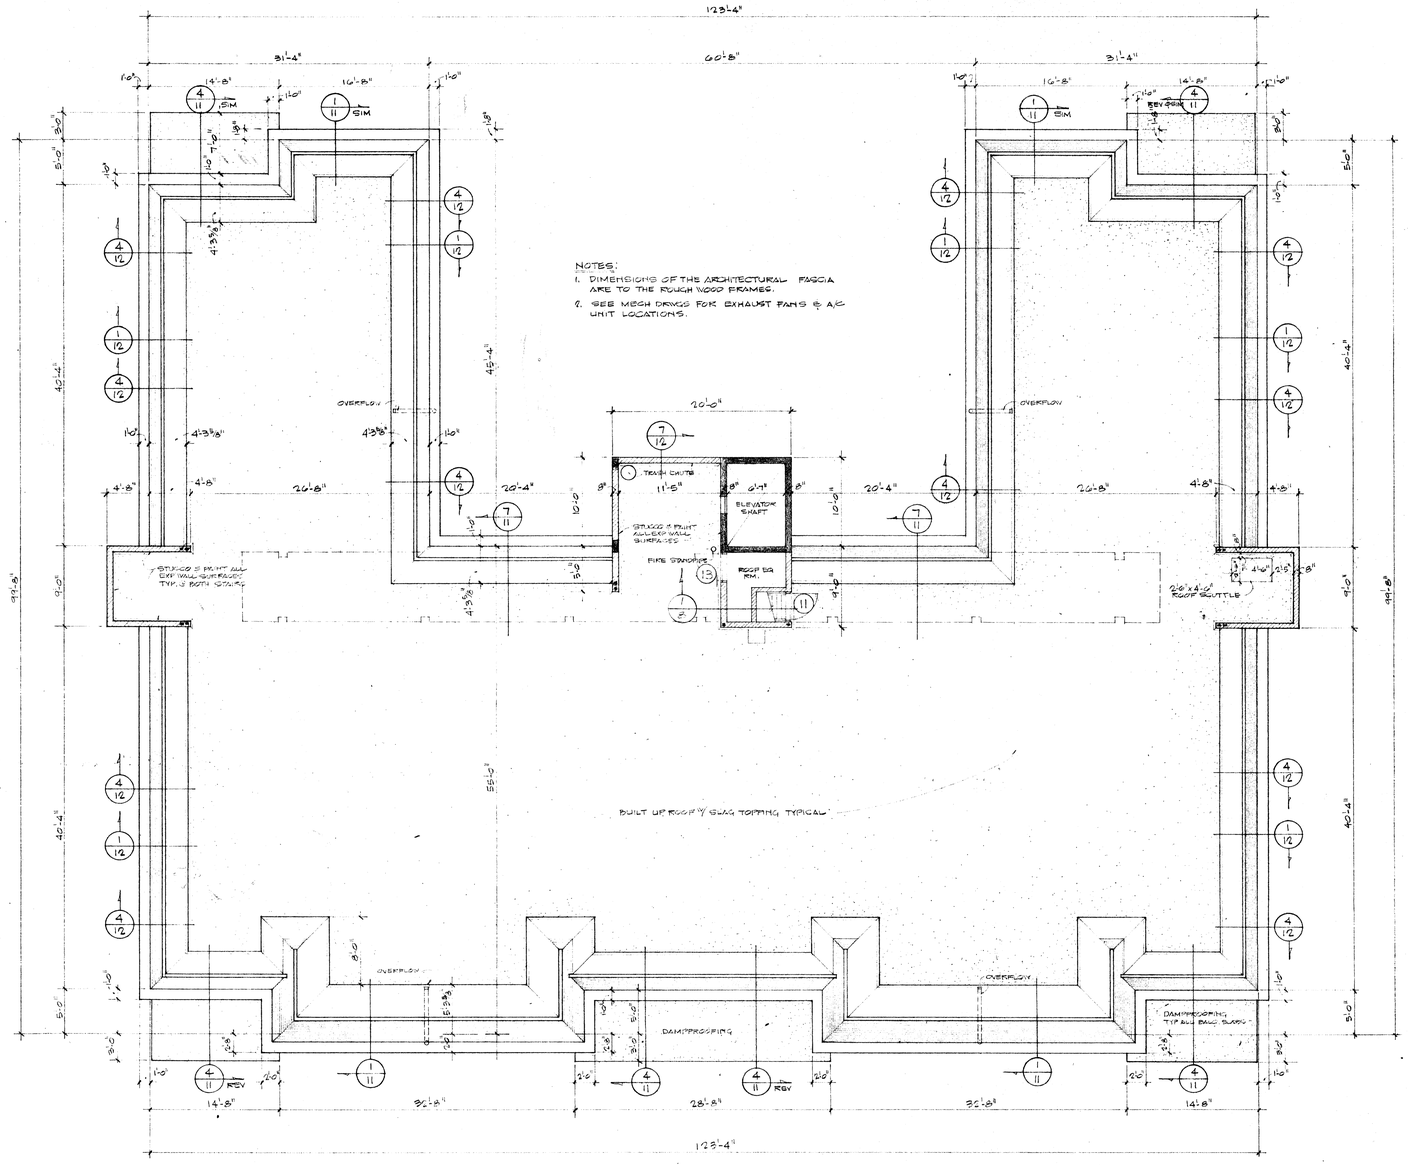

ROOF PLAN
SCALE 1/8" = 1'-0"

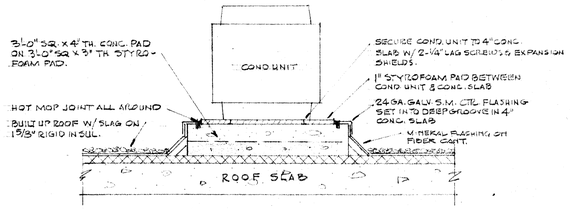

TYPICAL A/C ROOF TOP FOUNDATION
SCALE 3/4" = 1'-0"