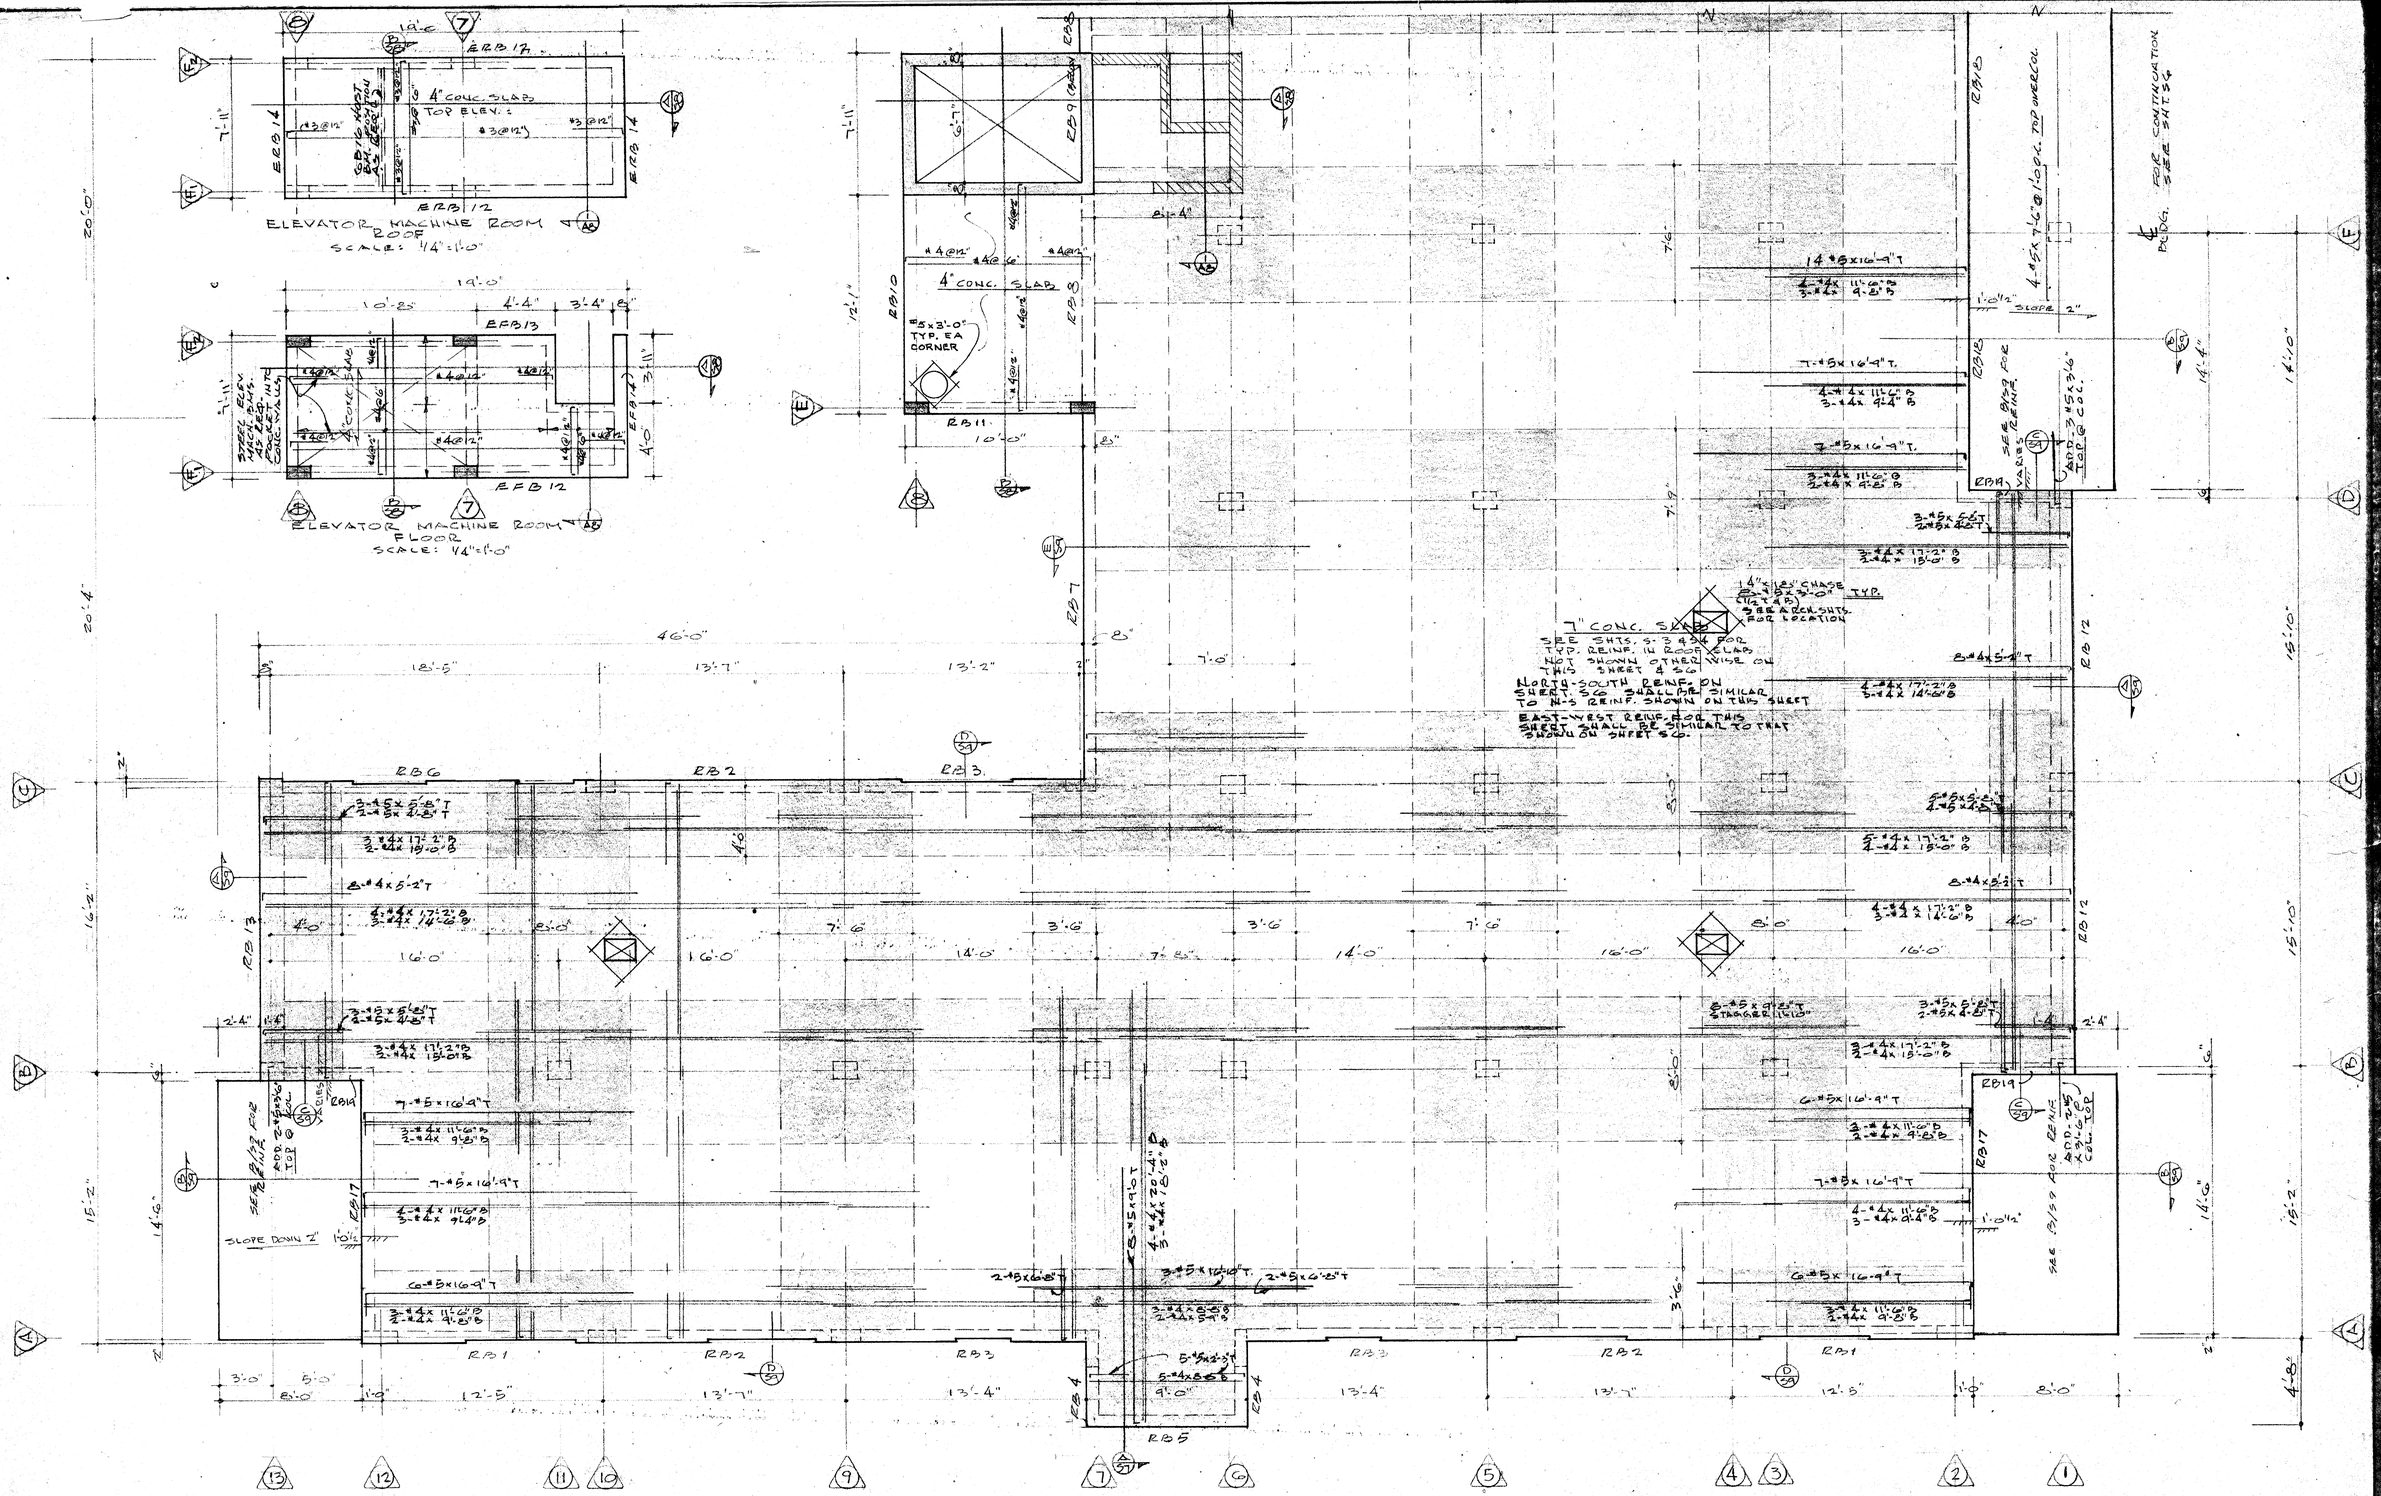

ROOF PLAN EAST WING

SCALE 1/4" = 1'-0"

WILLIAM A. SNELL, P.E., CHARTERED

Consulting Engineer

2083 12TH ST. P.O. BOX 278 SARASOTA, FLA. 33578