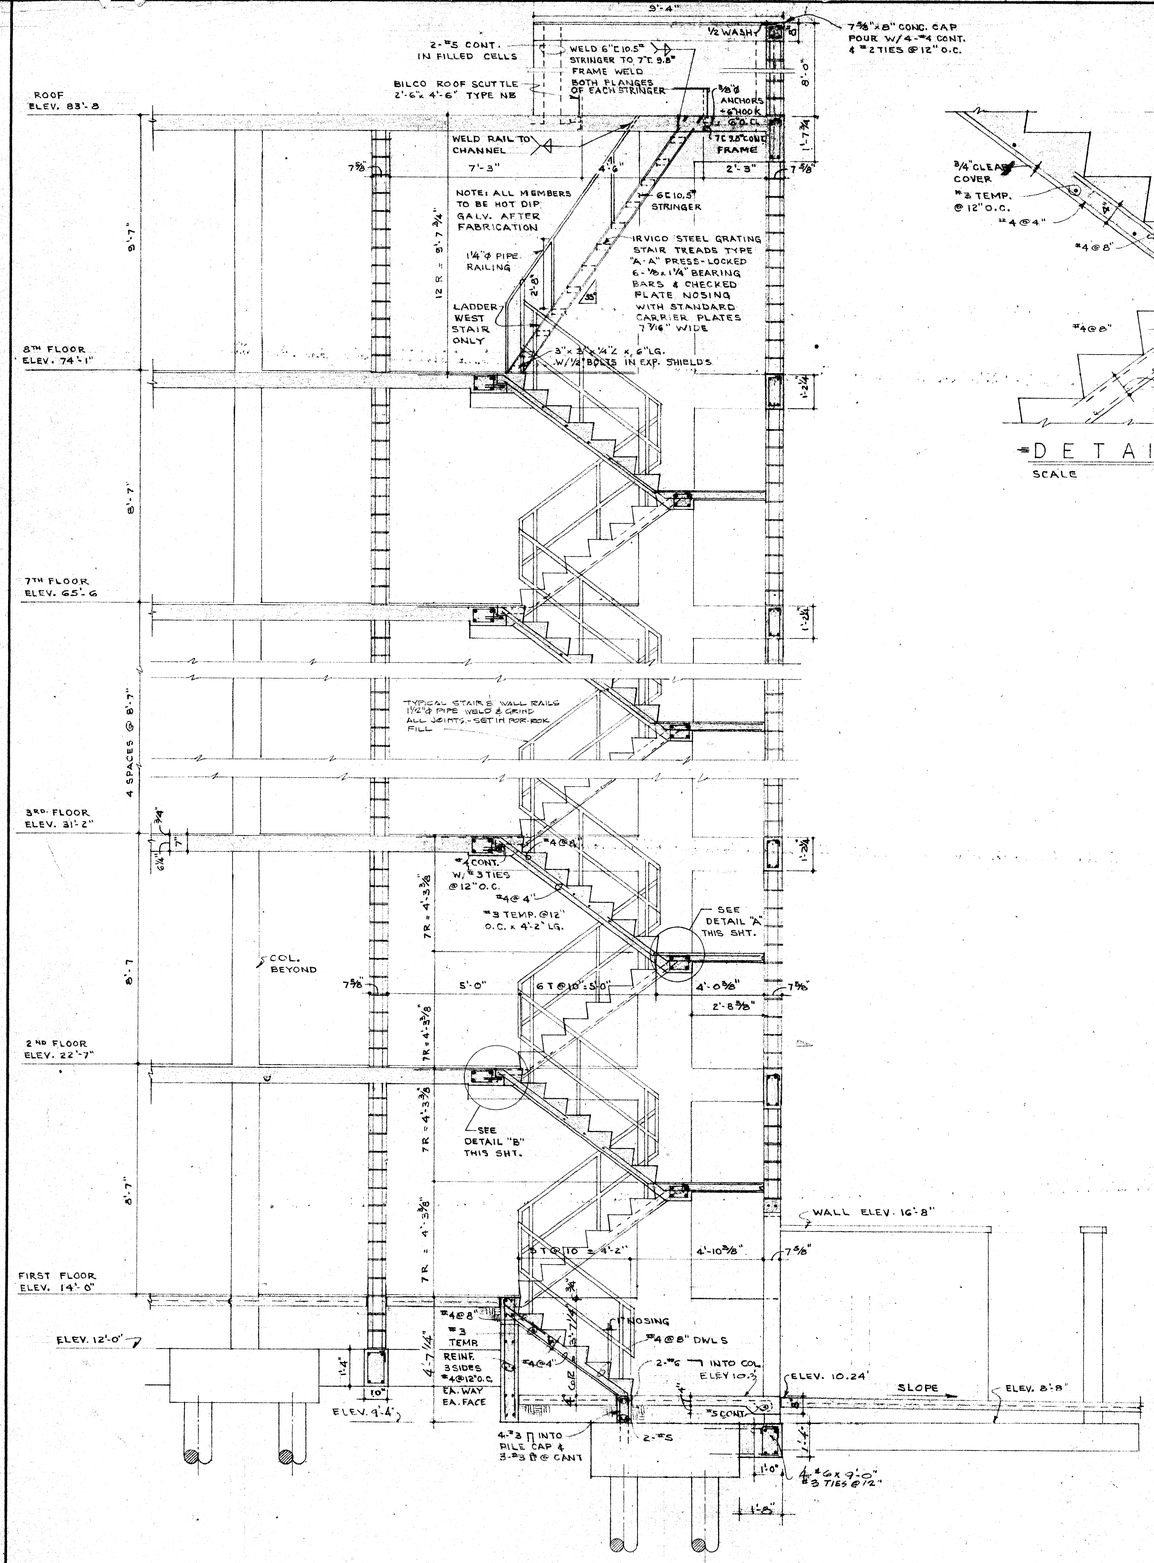

SECTION STAIR #2
SCALE 3/8" = 1'-0" (A / S7)

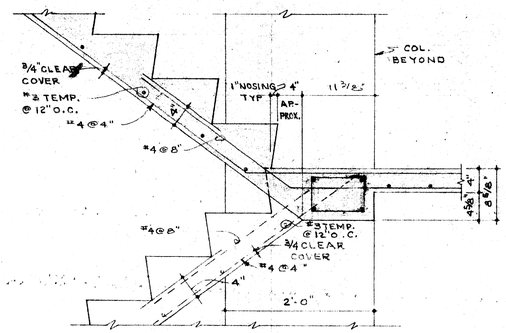

DETAIL "A"
SCALE 1" = 1'-0"

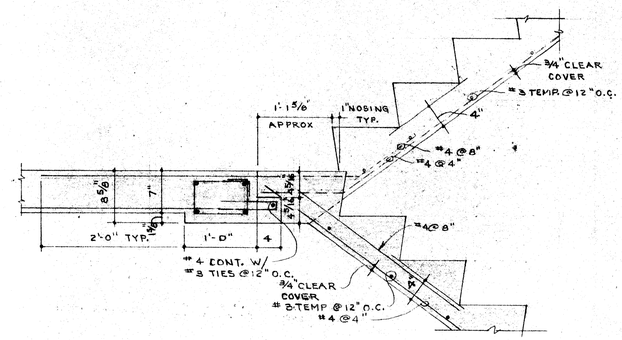

DETAIL "B"
SCALE 1" = 1'-0"

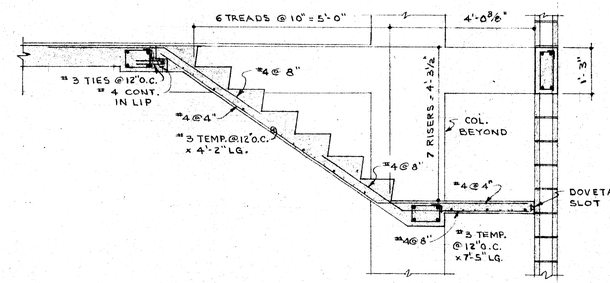

TYPICAL UP-RUN DETAIL
SCALE 1/2" = 1'-0"

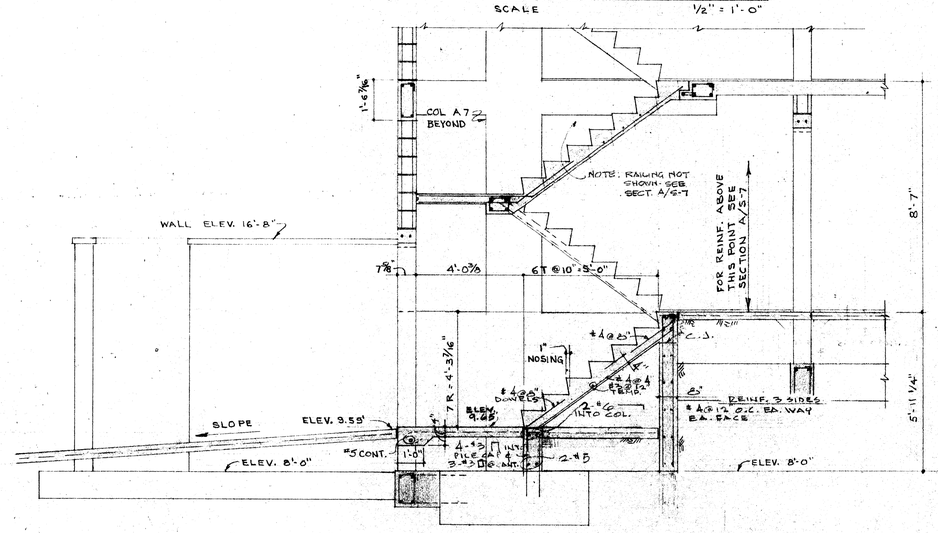

SECTION STAIR #1
SCALE 3/8" = 1'-0" (B / S7)

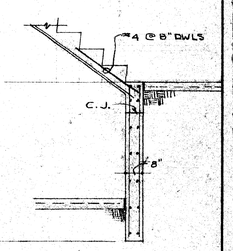

SECTION (C / S-7)
SCALE 3/8" = 1'-0"

WILLIAM A. SNELL, P.E., CHARTERED
Consulting Engineer
2093 12TH ST. P.O. BOX 278 SARASOTA, FLA. 33578