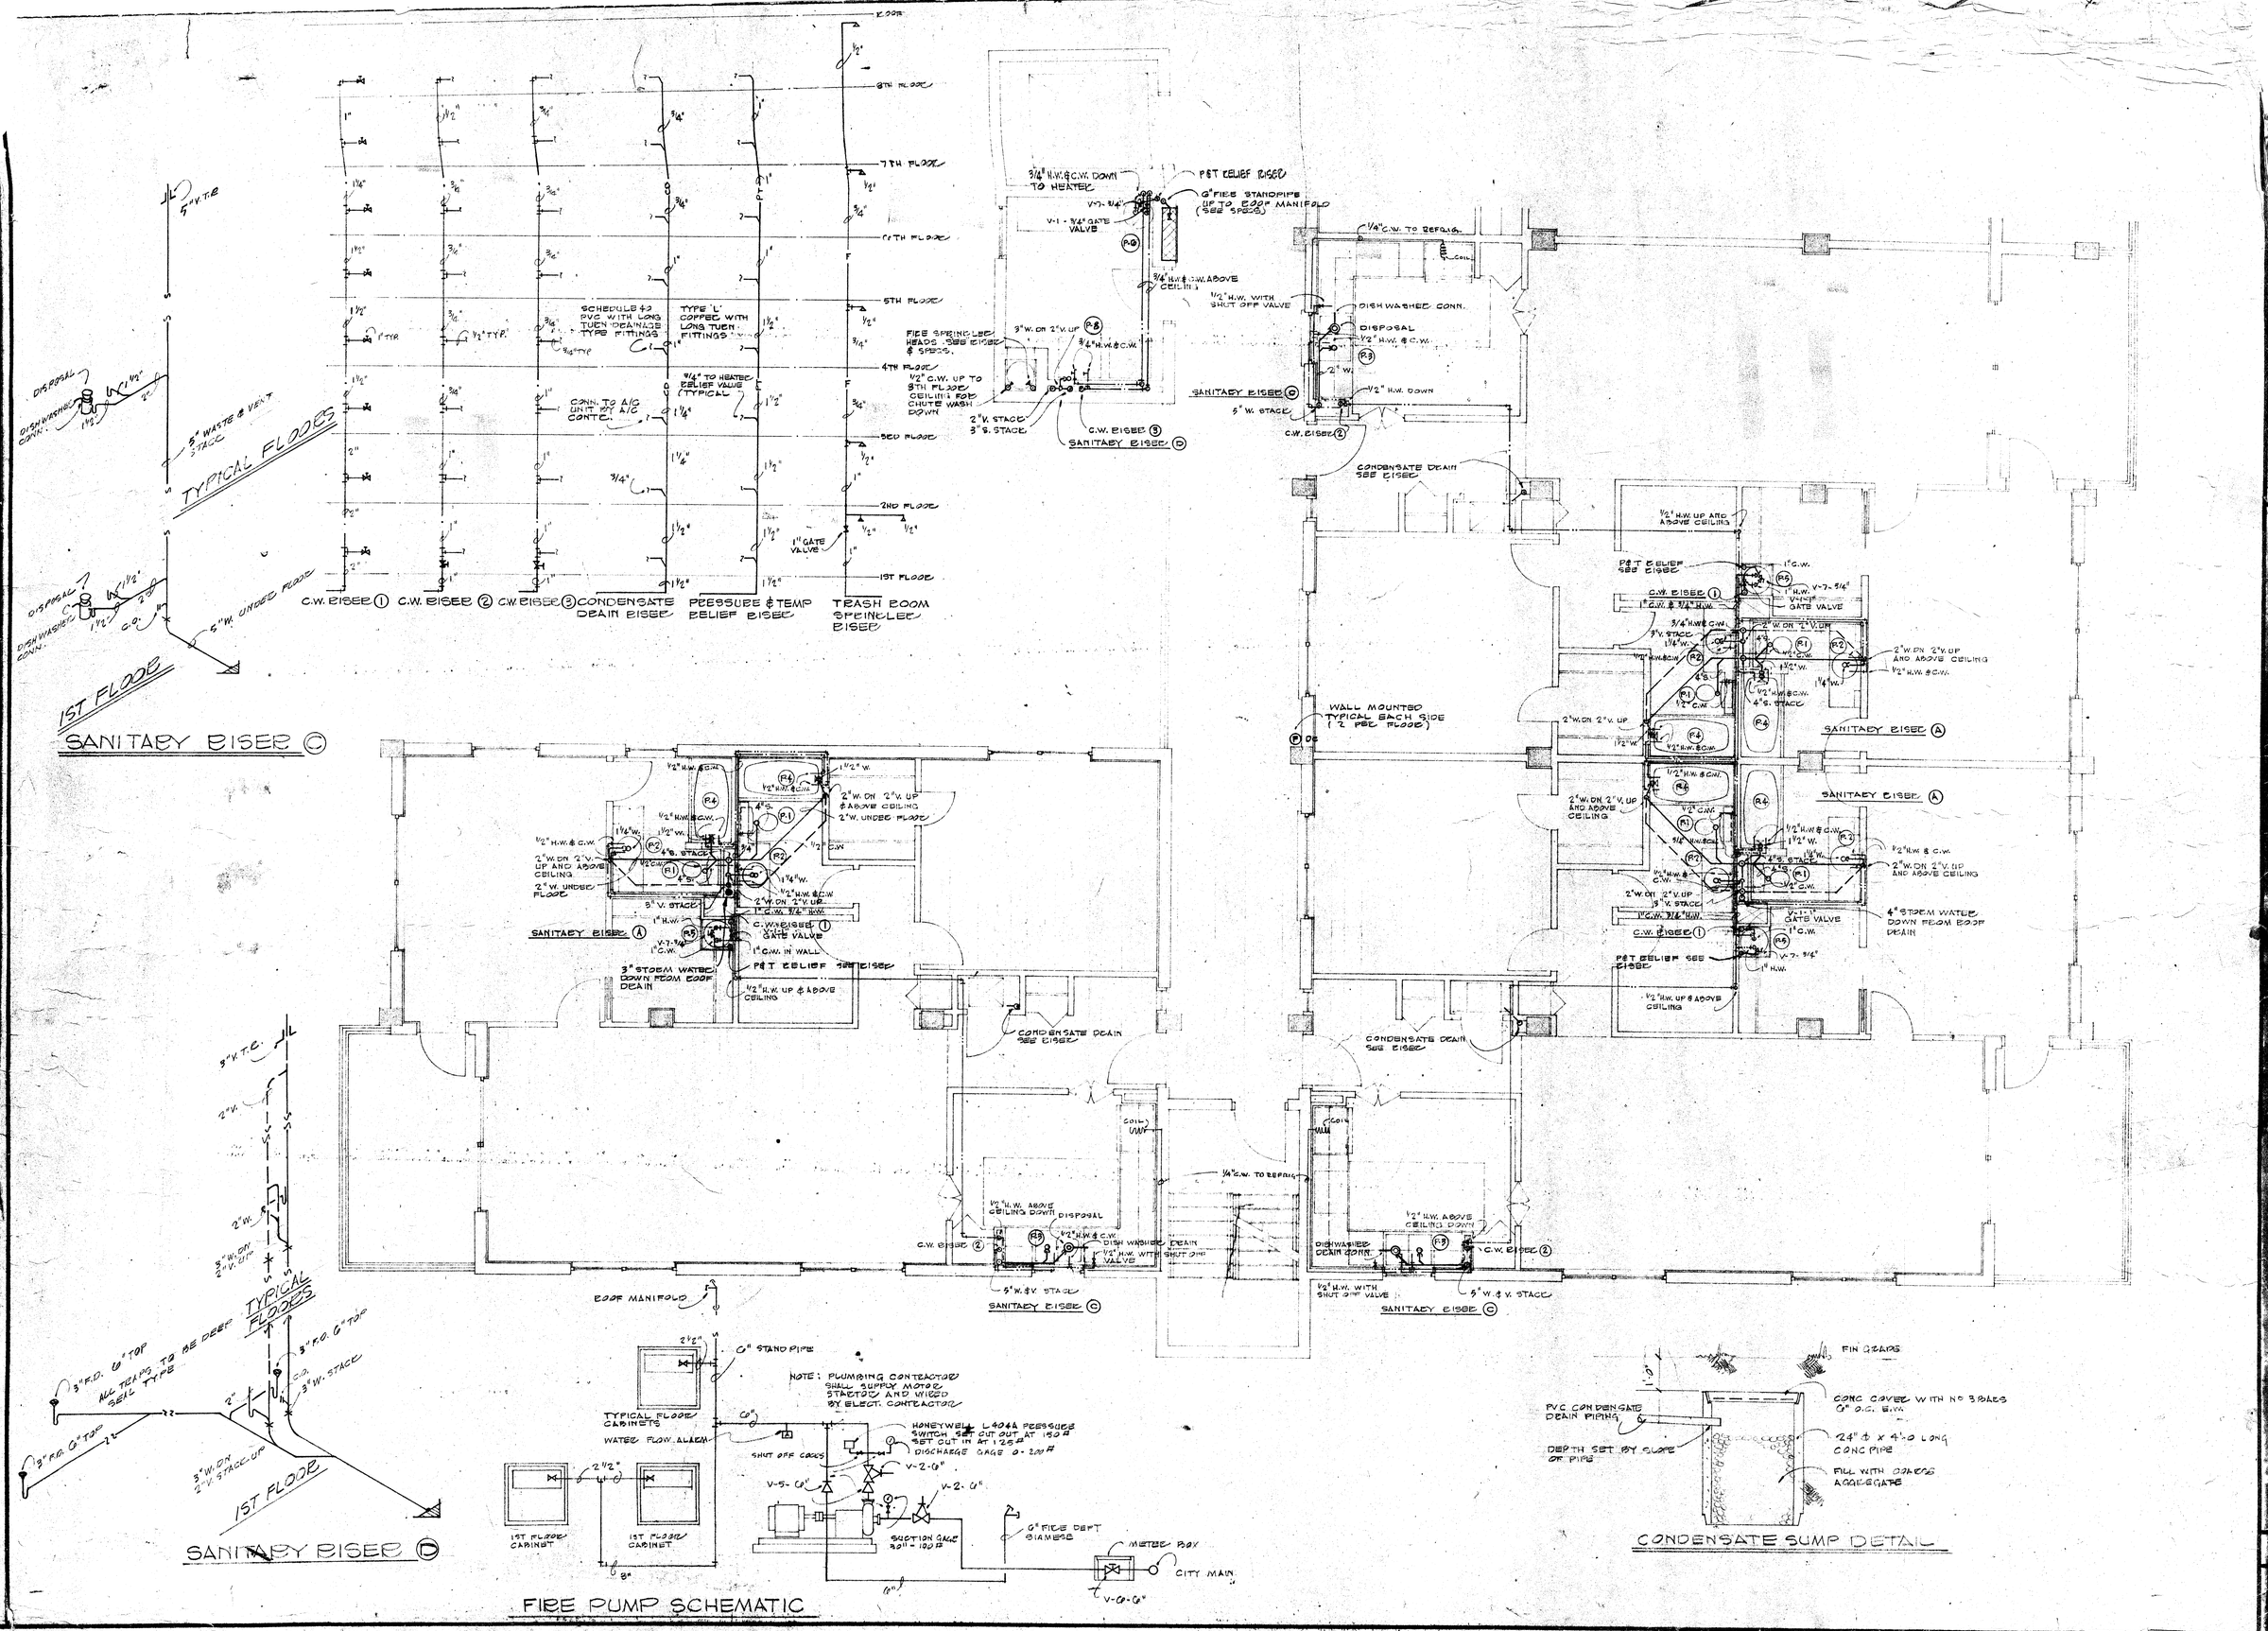
TYPICAL FLOORS
SANITARY RISER C
1ST FLOOR
SANITARY RISER D
C.W. RISER 1
C.W. RISER 2
C.W. RISER 3
CONDENSATE DRAIN RISER
PRESSURE & TEMP RELIEF RISER
TRASH ROOM SPRINKLER RISER
SCHEDULE 40 PVC WITH LONG TURN DRAINAGE TYPE FITTINGS
TYPE 'L' COPPER WITH LONG TURN FITTINGS
CONN. TO A/C UNIT BY A/C CONTR.
1" GATE VALVE
8TH FLOOR
7TH FLOOR
6TH FLOOR
5TH FLOOR
4TH FLOOR
3RD FLOOR
2ND FLOOR
1ST FLOOR
FIRE PUMP SCHEMATIC
EDOF MANIFOLD
6" STAND PIPE
TYPICAL FLOOR CABINETS
WATER FLOW ALARM
SHUT OFF COCKS
HONEYWELL L404A PRESSURE SWITCH SET CUT OUT AT 150#
SET CUT IN AT 125#
DISCHARGE GAGE 0-200#
SUCTION GAGE 30"-100#
6" FIRE DEPT SIAMESE
METER BOX
CITY MAIN
CONDENSATE SUMP DETAIL
PVC CONDENSATE DRAIN PIPING
DEPTH SET BY SLOPE OF PIPE
FIN GRADE
CONC COVER WITH No 3 BARS 6" O.C. E.W.
24" Ø X 4'-0 LONG CONC PIPE
FILL WITH COARSE AGGREGATE