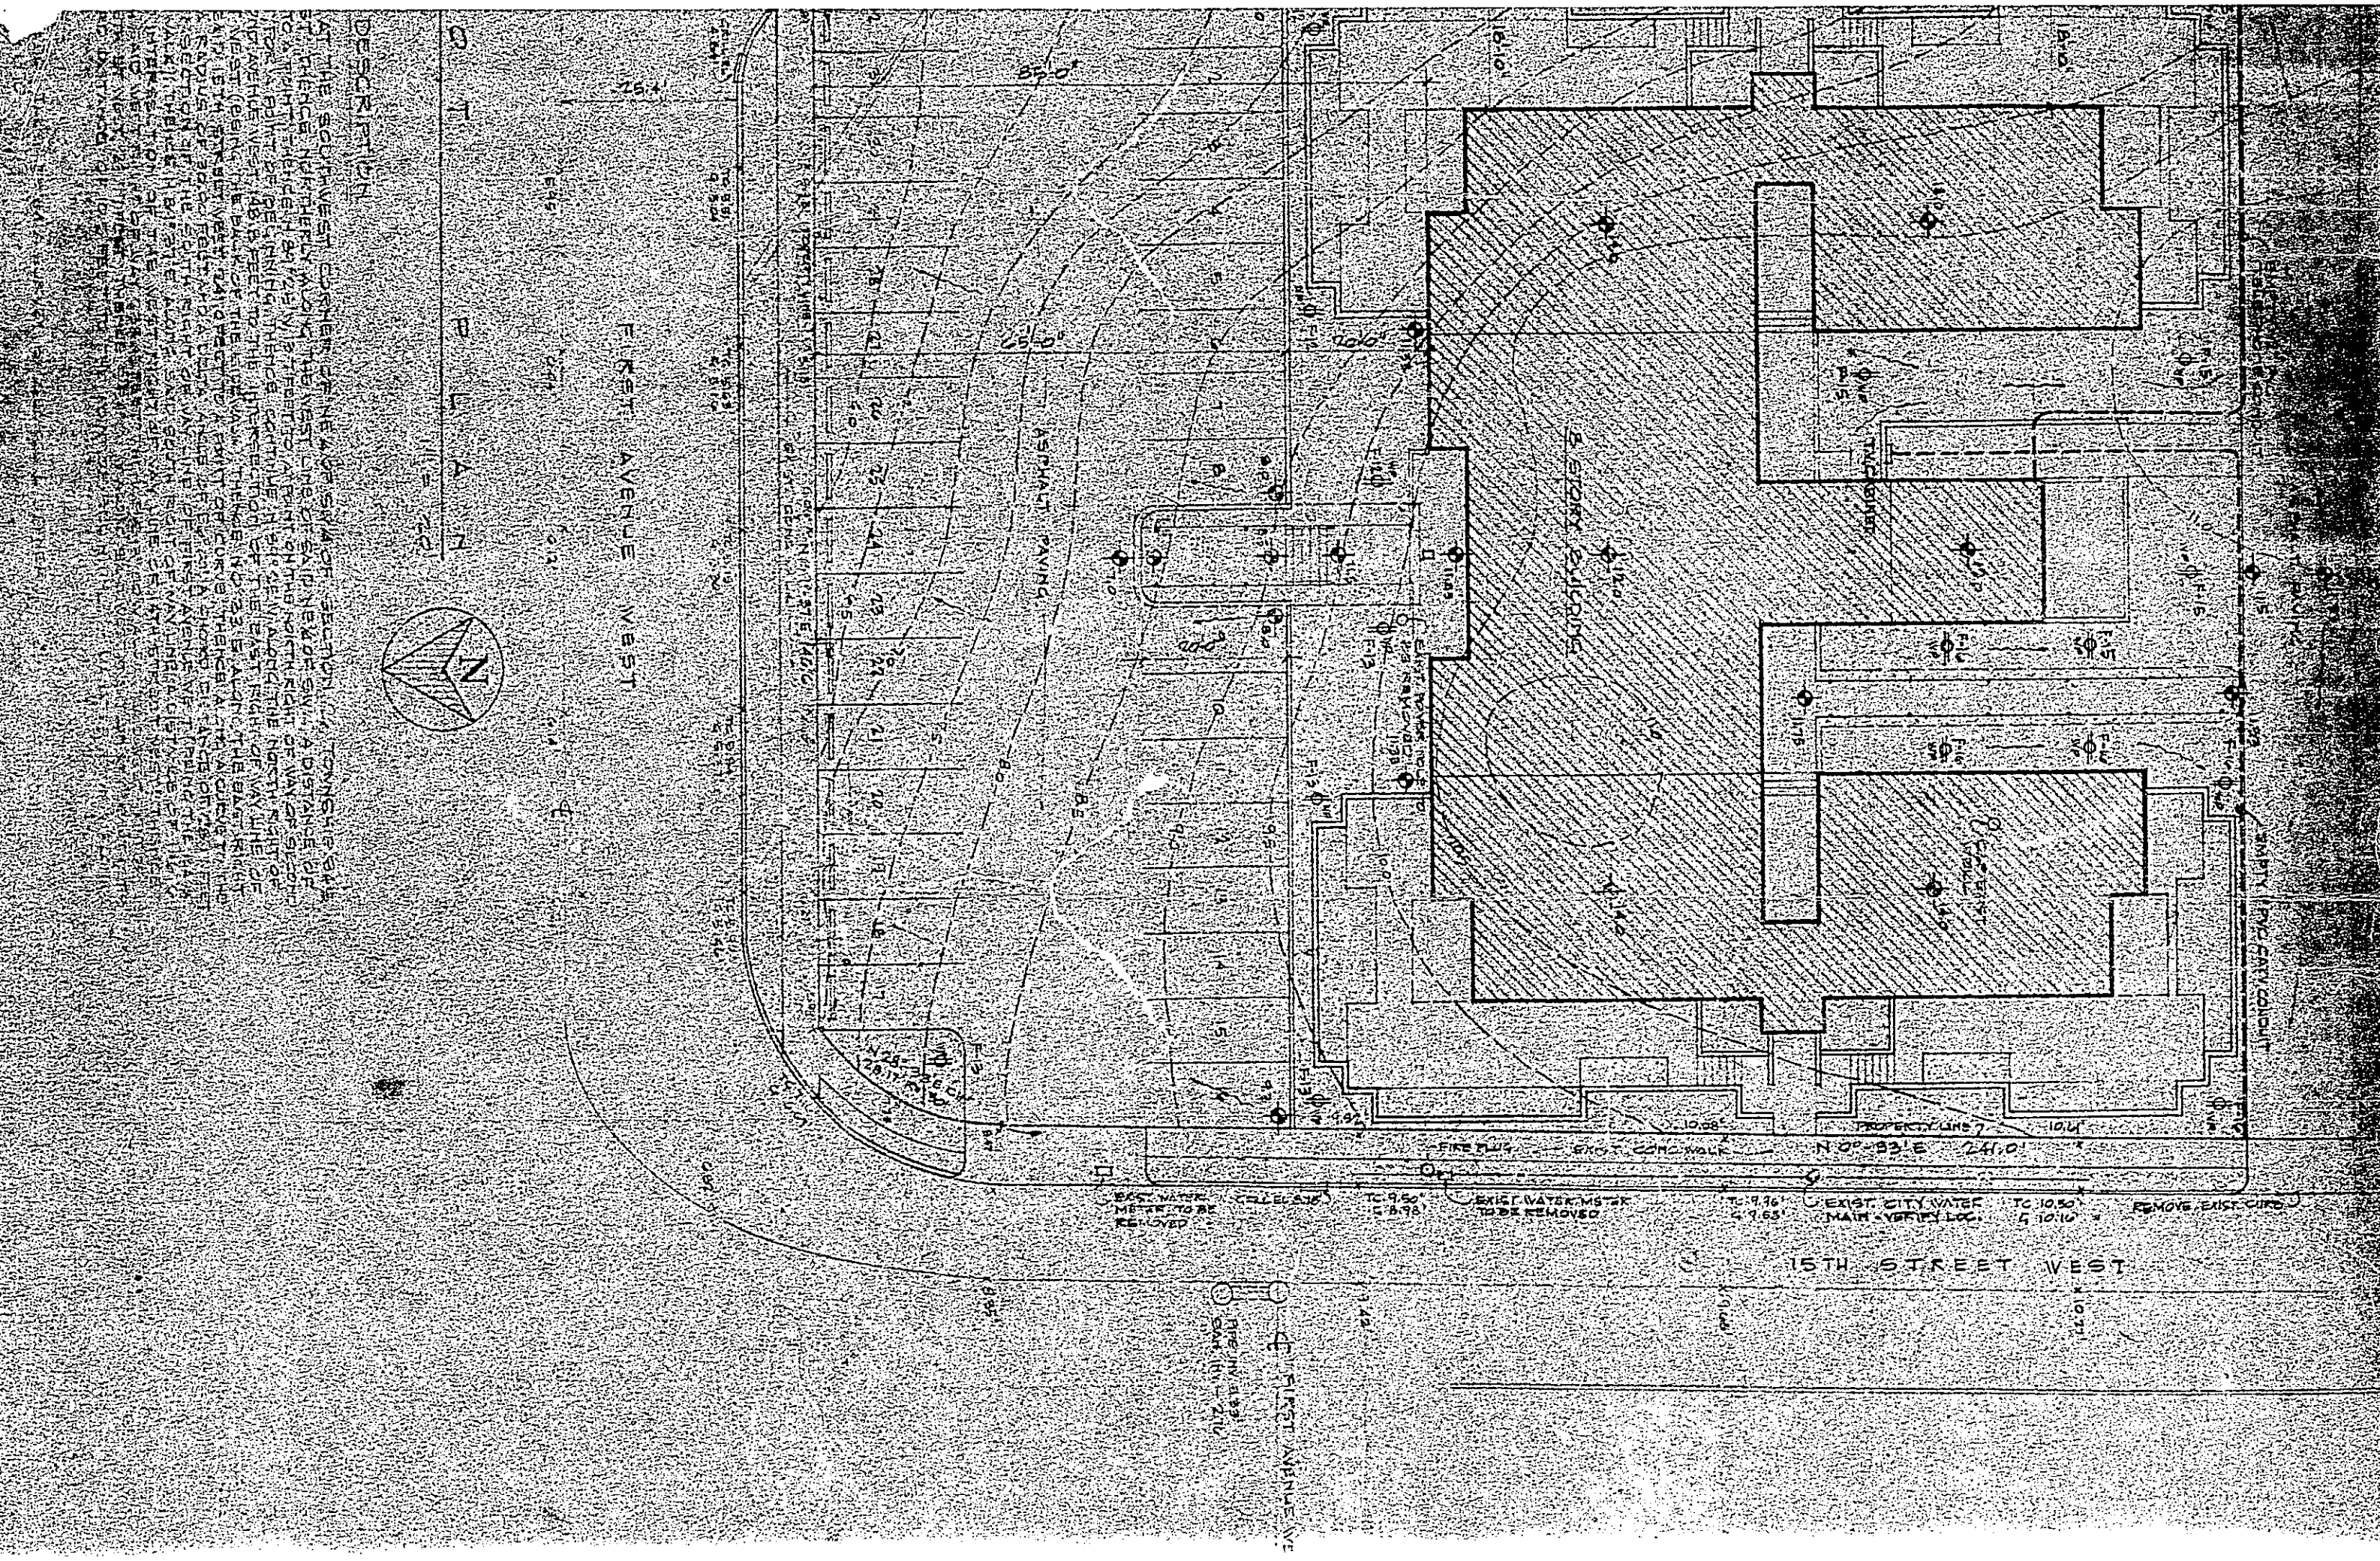
15TH STREET WEST
FIRST AVENUE WEST
ASPHALT PAVING
2 STORY BUILDING
EXIST. CONC. WALK
N 0°-33'E 241.0'
PROPERTY LINE
EXIST. CITY WATER MAIN - VERIFY LOC.
REMOVE EXIST. CURB
EXIST. WATER METER TO BE REMOVED
EXIST. WATER METER TO BE REMOVED
FIRE HYD.
FIRE HYD.
EXIST. CONC. WALK
EMPTY PVC CATV CONDUIT
TRANSFORMER
N
G T E P E A